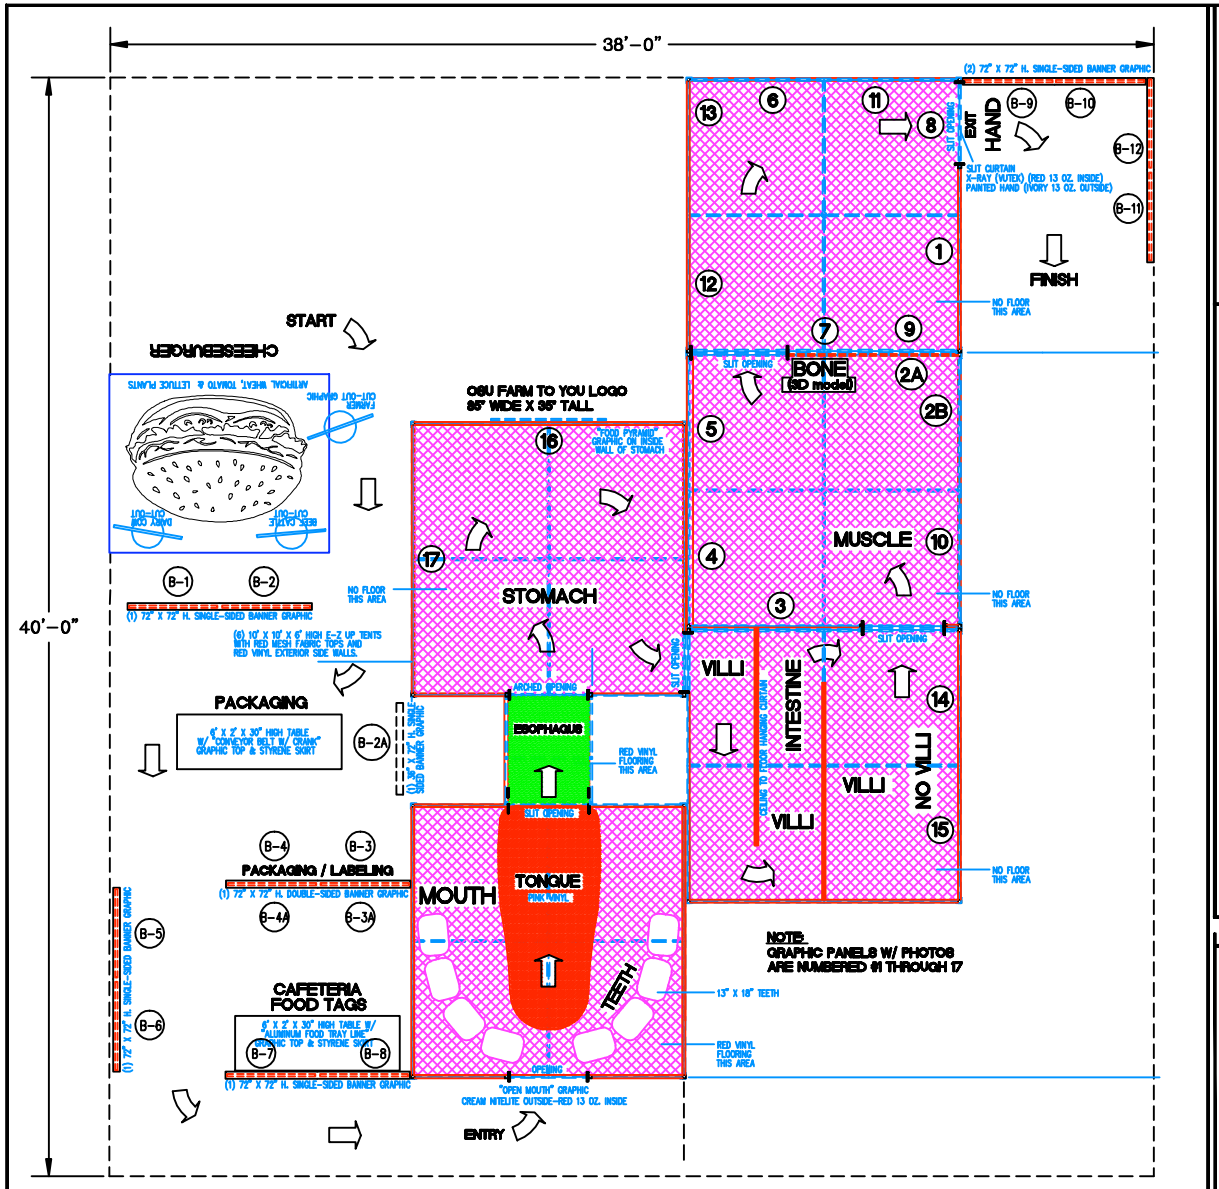

1 EXHIBIT FLOOR PLAN
SCALE: 1/4" = 1'-0"

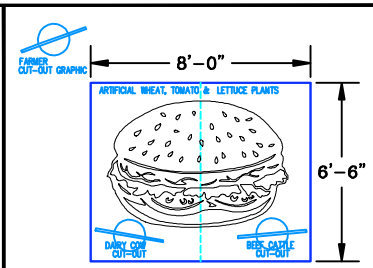

CHEESEBURGER

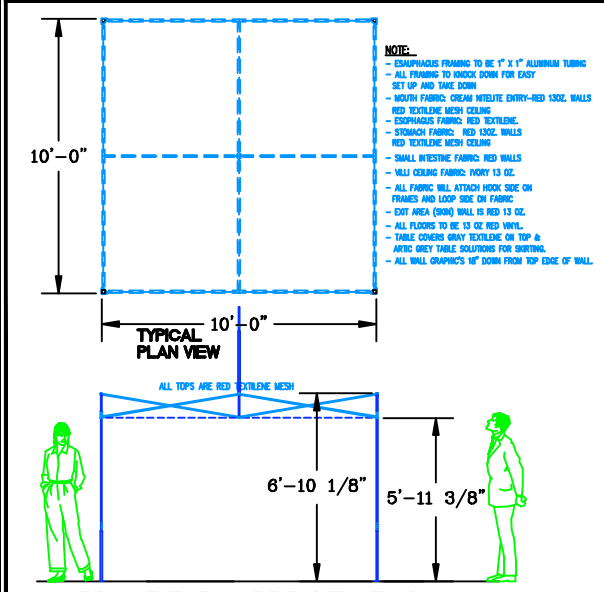

TYPICAL ELEVATION OF E–Z UP FRAMEWORK

2 EXHIBIT DETAILS
SCALE: 3/8" = 1'-0"

EXHIBIT GRAPHICS – 18 GLOSS NO CLEARCOAT

ITEM	TYPE	DESCRIPTION	SIZE
G1	PANEL W/ C–PRINT	GIRL ON A SWING	– 34" X 27.5"
G2A	PANEL W/ C–PRINT	MONKEY BARS	– 30" X 48"
G2B	PANEL W/ C–PRINT	FRISBEE	– 30" X 48"
G3	PANEL W/ C–PRINT	2 CHILDREN ON BICYCLES	– 42" X 34"
G4	PANEL W/ C–PRINT	GIRL PLAYING HOPSCOTCH	– 32" X 42"
G5	PANEL W/ C–PRINT	3 CHILDREN ON BICYCLES	– 44" X 48"
G6	PANEL W/ C–PRINT	BOY HANGING FROM BAR	– 30" X 42"
G7	PANEL W/ C–PRINT	BOY THROWING BALL	– 28" X 42"
G8	PANEL W/ C–PRINT	X–RAY OF HAND	– 60" X 63"
G9	PANEL W/ C–PRINT	GIRLS PLAYING BASKETBALL	– 30" X 48"
G10	PANEL W/ C–PRINT	BOY IN SWIMMING POOL	– 42" X 31"
G11	PANEL W/ C–PRINT	2 CHILDREN CLIMBING	– 34" X 60"
G12	PANEL W/ C–PRINT	3 CHILDREN SKATING	– 42" X 34"
G13	PANEL W/ C–PRINT	BOY WITH SPRINKLER HOSE	– 32" X 44"
G14	PANEL W/ C–PRINT	PHOTO OF LG/SM. INTESTINE	– 36.5" X 38"
G15	PANEL W/ C–PRINT	ART ILLUS. OF SM. IN. VILLI	– 28.5" X 38"
G16	PANEL W/ C–PRINT	FOOD PYRAMID GRAPHIC	– 48.5" X 42"
G17	PANEL W/ C–PRINT	WALL BOY	– 53.6" X 60"

BANNER STAND GRAPHICS – 8 OZ. DYE–SUB

ITEM	TYPE	DESCRIPTION	SIZE
B1	8 OZ. SNG. SIDED	BARN – right side	67.75" X 72.5"
B2	8 OZ. SNG. SIDED	BARN – left side	67.75" X 72.5"
B2A	8 OZ. SNG. SIDED	MILK CARTON shot	31.75" X 72.5"
B5	8 OZ. SNG. SIDED	GROCERY SHELVES – right	67.75" X 72.5"
B6	8 OZ. SNG. SIDED	GROCERY SHELVES – left	67.75" X 72.5"
B7	8 OZ. SNG. SIDED	CAFETERIA FOOD LINE – right	67.75" X 72.5"
B8	8 OZ. SNG. SIDED	CAFETERIA FOOD LINE – left	67.75" X 72.5"
B9	8 OZ. SNG. SIDED	Handwashing Art, Photos & copy	67.75" X 72.5"
B10	8 OZ. SNG. SIDED	Handwashing Art, Photos & copy	67.75" X 72.5"
B11	8 OZ. SNG. SIDED	CHILD IN SUNGLASSES	67.75" X 72.5"
B12	8 OZ. SNG. SIDED	CHILD APPLYING SUNSCREEN	67.75" X 72.5"
ITEM	TYPE	DESCRIPTION	SIZE
B3	8 OZ. DBL. SIDED	CHEESE & PROCESSING –right front	67.75" X 72.5"
B4	8 OZ. DBL. SIDED	CHEESE & PROCESSING – left front	67.75" X 72.5"
B3A	8 OZ. DBL. SIDED	Restaurant Greeter/Waiter –right rear	67.75" X 72.5"
B4A	8 OZ. DBL. SIDED	Restaurant Greeter/Waiter –left rear	67.75" X 72.5"

3 GRAPHICS SCHEDULE

Date: April 3, 2008
Job No.:
Sheet No.: 1

PROJECT: OKLAHOMA STATE NUTRITIONAL EXHIBIT

TBC Partners
7301 Watson Rd., Ste. 207, St. Louis, MO 63119 • tbcpartners@charter.net

Farm to You

Revisions No.	Date	Description	By